




SOUTH ELEVATION (REAR)
SCALE: 1:250 @ A1

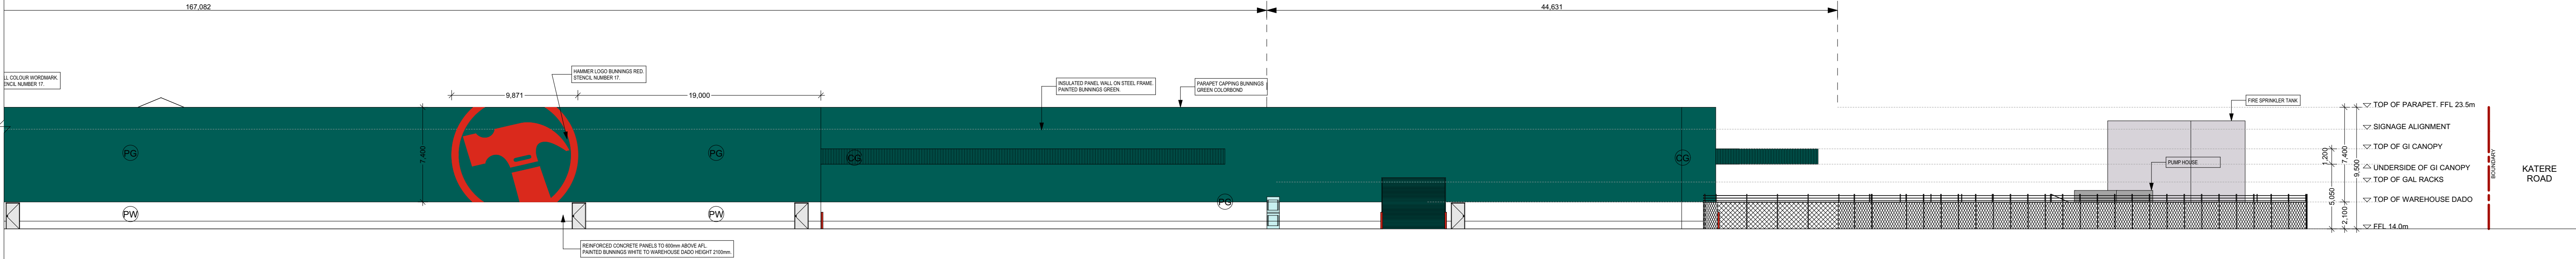

SOUTH ELEVATION (REAR)
SCALE: 1:250 @ A1

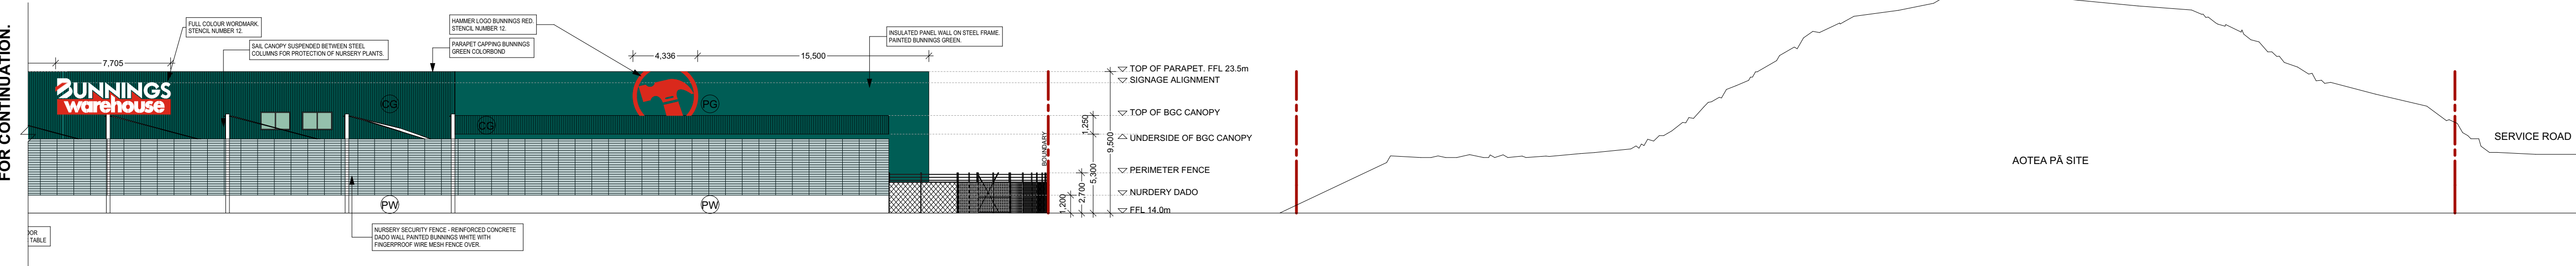

WEST ELEVATION (NURSERY)
SCALE: 1:250 @ A1

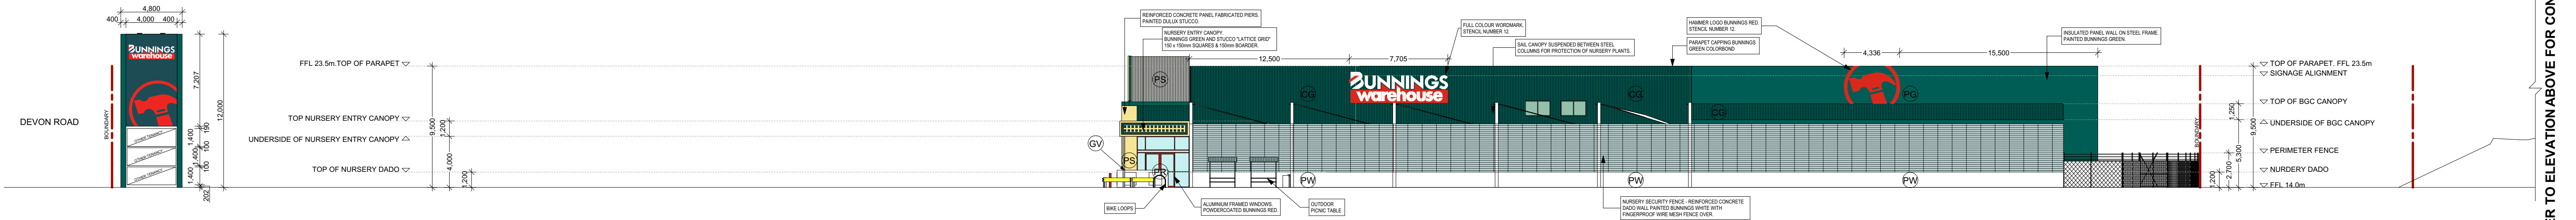

WEST ELEVATION (NURSERY)
SCALE: 1:250 @ A1

ELEVATION FINISHES SCHEDULE	
PR	FINISH: PAINT COLOUR: DULUX SHADE REF: 8742 - 'BUNNINGS RED'
PS	FINISH: PAINT - TEXTURED COATING COLOUR: DULUX SHADE REF: 8744 - 'BUNNINGS STUCCO'
PG	FINISH: PAINT - (TEXTURED COATING TO EXTERNAL FRONT WALLS AND ITS SIDE WALL ONLY) COLOUR: DULUX SHADE REF: 8745 - 'BUNNINGS BUILDING GREEN'
PW	FINISH: PAINT - (TEXTURED COATING TO EXTERNAL FRONT WALLS AND ITS SIDE WALL ONLY) COLOUR: DULUX SHADE REF: 8746 - 'BUNNINGS BUILDING WHITE'
GV	FINISH: GALVANISED COLOUR: NATURAL
CG	FINISH: COLORBOND COLOUR: BHP-CATTAL GREEN
CW	FINISH: COLORBOND COLOUR: 'THREEDO WHITE'

DATE	REV	AMENDMENT	DWN	DATE	REV	AMENDMENT	DWN	DATE	REV	AMENDMENT	DWN	DATE	REV	AMENDMENT	DWN	DATE	REV	AMENDMENT	DWN
27/02/24	-	INITIAL PROPOSED ELEVATIONS.	LF	19/11/25	E	SQUARED OFF TRADE YARD. RELOCATED WATER TANKS AND PUMP HOUSE.	LF												
20/03/24	A	UPDATED STAGES TO REFLECT SITE PLAN.	LF	30/09/26	F	UPDATED TO REFLECT SITE PLAN.	LF												
11/07/24	B	ADDED FINISH FLOOR LEVELS TO ELVATIONS. UPDATED NEIGHBOURING SITE TO REFLECT SURVEY.	LF	02/10/26	G	REMOVED FUTURE ROAD REFERENCE.	LF												
23/05/25	C	SQUARED OFF NURSERY/ BGC.	LF																
19/06/25	D	REMOVED STAGING.	LF																

PROJECT NAME:
NEW PLYMOUTH

PROJECT ADDRESS:
**51 SMART ROAD
NEW PLYMOUTH, NZ 4312**

TYPE:
LARGE

STORE No:
TBC

STATE:
NZ

SIZE:
6000

MODULAR GRADE:
L

DRAWING:
PROPOSED ELEVATION SIGNAGE

STAGE: TOWN PLANNING

SCALE: AS NOTED AT A1

PLOT DATE: 2/10/2026

DRAWING No:
ES0_02

REVISION:
G

Bunnings Group Limited
Bunnings 1 - Layer 2 Plan 10000
575 Swan Street, Bunnings VIC 3151
Locked Bag 2000, Hawthorn VIC 3122
Phone (03) 8611 9771
Fax (03) 8611 9857
Website www.bunnings.com.au