



ROUGH MILNE MITCHELL
LANDSCAPE ARCHITECTS

Landscape Package For Resource Consent

Bunnings New Plymouth

10 August 2026

Landscape Concept Plan

Legend

- Boundary
- Asphalt
- Concrete Footpath Paving
- Lancewood
- Cabbage Tree
- Pūriri
Other species options may include:
 - Kōwhai
 - Kawakawa
- Titoki
- Hedge
Species options may include:
 - Korokia
 - Karaka
 - Tarata
- Swale Planting
Species options to include:
 - Ficinia nodosa
- Devon Road Garden Bed Planting
Species options to include:
 - Hebe
 - Libertia grandiflora
 - Phormium 'Green Dwarf'
 - Apodasmia similis
- Larger Garden Bed Planting
Species options to include:
 - Cabbage trees
 - Carex secta
 - Phormium cookianum
 - Libertia grandiflora
 - Corokia cotoneaster
 - Hebe stricta
- Carpark Garden Bed Planting
Species options to include:
 - Lancewood
 - Coprosma acerosa
- Western Facade Garden Bed Planting
Species options to include:
 - Carpodetus serratus
 - Pseudowintera colorata
 - Aristotelia serrata
 - Carex secta
 - Phormium cookianum
 - Hebe stricta




Landscape Section Elevation



Section Elevation A-A
1:400 @ A3

* NOTE BUILDING DIMENSIONS INDICATIVE

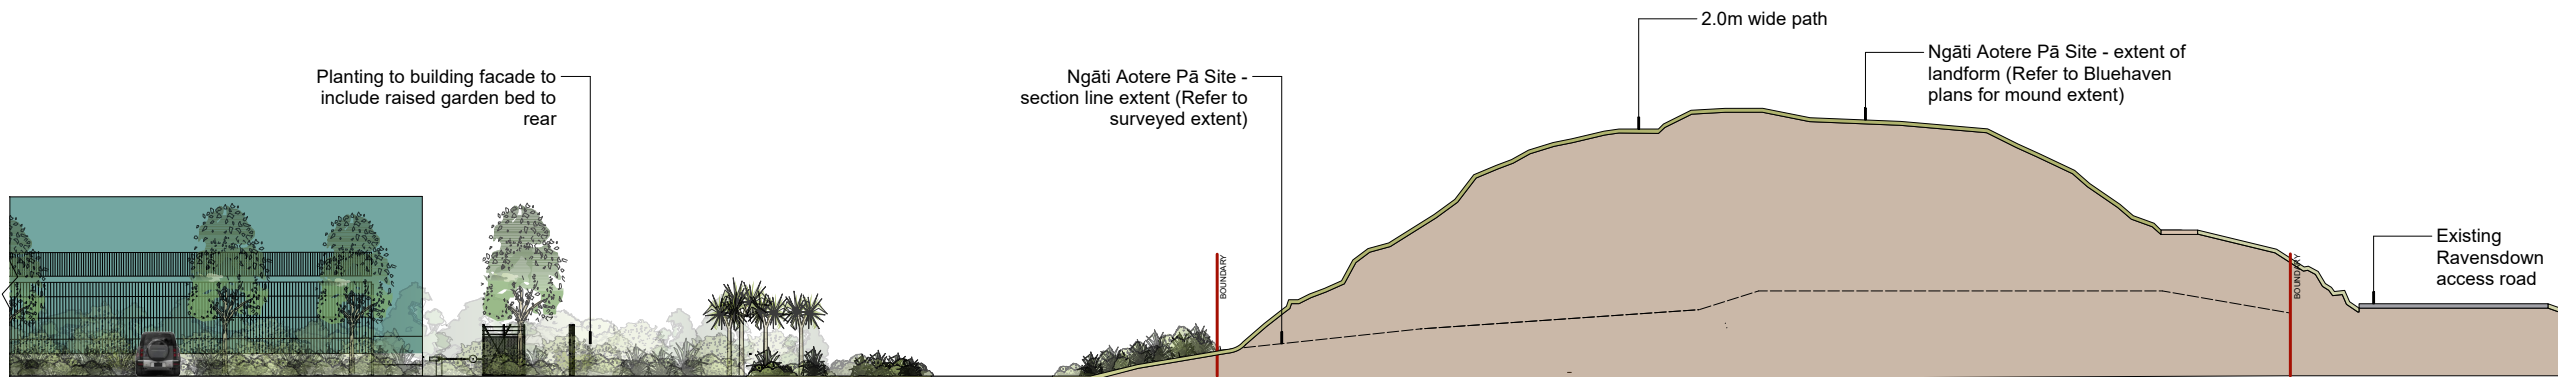

Section Elevation A-A
1:400 @ A3

Planting Strategy

Trees

- A



Pseudopanax crassifolius (lancewood)
- B

Cordyline australis (tī kōuka)
- C

Vitex lucens (puriri)
- D

Sophora microphylla (kōwhai)
- E

Piper excelsum (kawakawa)

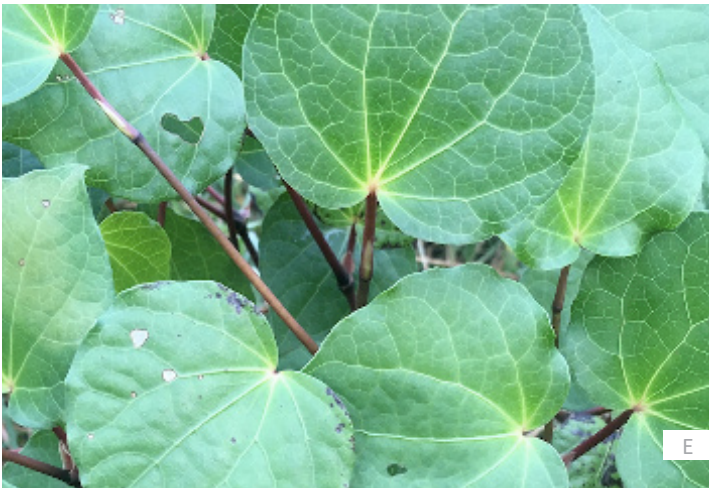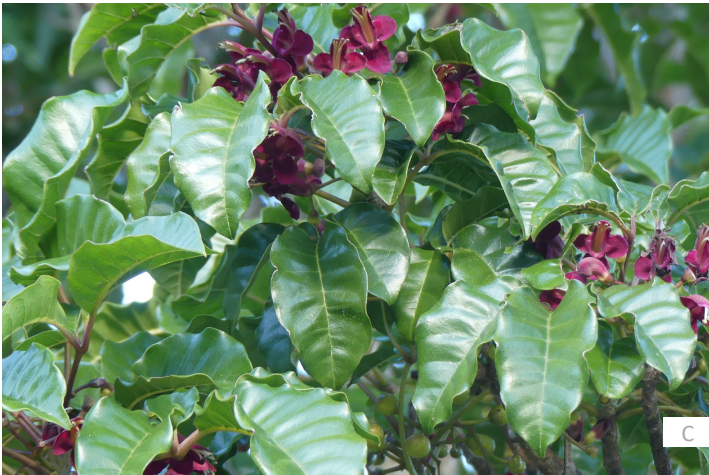


Hedges

- H

Corokia 'Geenty's Green' (korokio variety)
- I

Corynocarpus laevigatus (karakara)
- J

Pittosporum eugenioides (tarata)

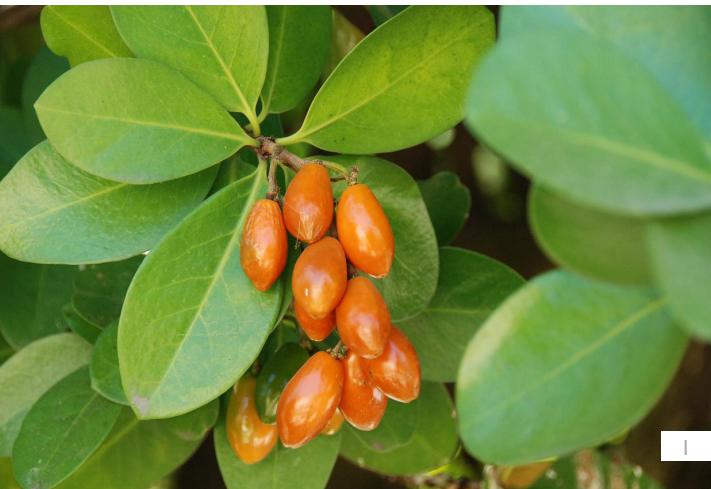

Planting Strategy

Amenity Garden Beds

- A

Coprosma acerosa (tātaraheke)
- B

Veronica stricta (koromiko)
- C

Phormium cookianum (wharariki)
- D

Phormium 'Green Dwarf' (wharariki variety)
- E

Libertia grandiflora (mikoikoi)
- F

Apodasmia similis (oioi)
- G

Corokia cotoneaster (korokio)
- H

Pseudowintera colorata (horopito)
- I

Aristotelia serrata (makomako)
- J

Carex secta (pūrei)



Planting Schedule

	Botanical Name	Common Name	Size (HxW)	Grade / Height	Spacing
Trees					
1.	<i>Alectryon excelsus</i>	tītoki	7m x 6m	160L	As Drawn
2.	<i>Carpodetus serratus</i>	putaputawētā	10m x 4m	160L	As Drawn
3.	<i>Cordyline australis</i>	tī kōuka	9m x 3m	160L	As Drawn
4.	<i>Piper excelsum</i>	kawakawa	4m x 4m	160L	As Drawn
5.	<i>Pseudopanax crassifolius</i>	lancewood	12m x 3m	160L	As Drawn
6.	<i>Sophora microphylla</i>	kōwhai	10m x 5m	160L	As Drawn
7.	<i>Vitex lucens</i>	puriri	20m x 10m	160L	As Drawn
Hedging					
1.	<i>Corokia ‘Geenty’s Green’</i>	korokio variety	3m x 2m (Clip to 0.9m H)	PB12	0.75m
2.	<i>Corynocarpus laevigatus</i>	karaka	10m x 4.5m (Clip to 2m H)	PB12	1.5m
4.	<i>Pittosporum eugenioides</i>	tarata	12m x 3m (Clip to 1.5m H)	PB12	1m
Amenity Garden Beds					
1	<i>Apodasmia similis</i>	oioi	1m x 0.5m	PB3	0.5m
2	<i>Aristotelia serrata</i>	makomako	6m x 3m	PB3	0.75m
3	<i>Carex secta</i>	pūrei	1.5m x 1.5m	PB3	0.75m
4	<i>Coprosma acerosa</i>	tātaraheke	2m x 2m	PB3	0.75m
5	<i>Corokia cotoneaster</i>	korokio	1.8m x 1m	PB3	0.5m
7	<i>Libertia grandiflora</i>	mikoikoi	0.7m x 0.7m	PB3	0.5m
8	<i>Phormium cookianum</i>	wharariki	1.5m x 1.5m	PB3	0.75m
9	<i>Phormium ‘Green Dwarf’</i>	wharariki variety	0.8m x 0.8m	PB3	0.5m
10	<i>Pseudowintera colorata</i>	horopito	2m x 1.5m	PB3	0.75m
11	<i>Veronica stricta</i>	koromiko	1.5m x 1.5m	PB3	0.75m



RMM